Providing CC. Drain and Covering slab at Rukmini - Nagara and Nagasandra in Ward No. 39, Chikkasandra.

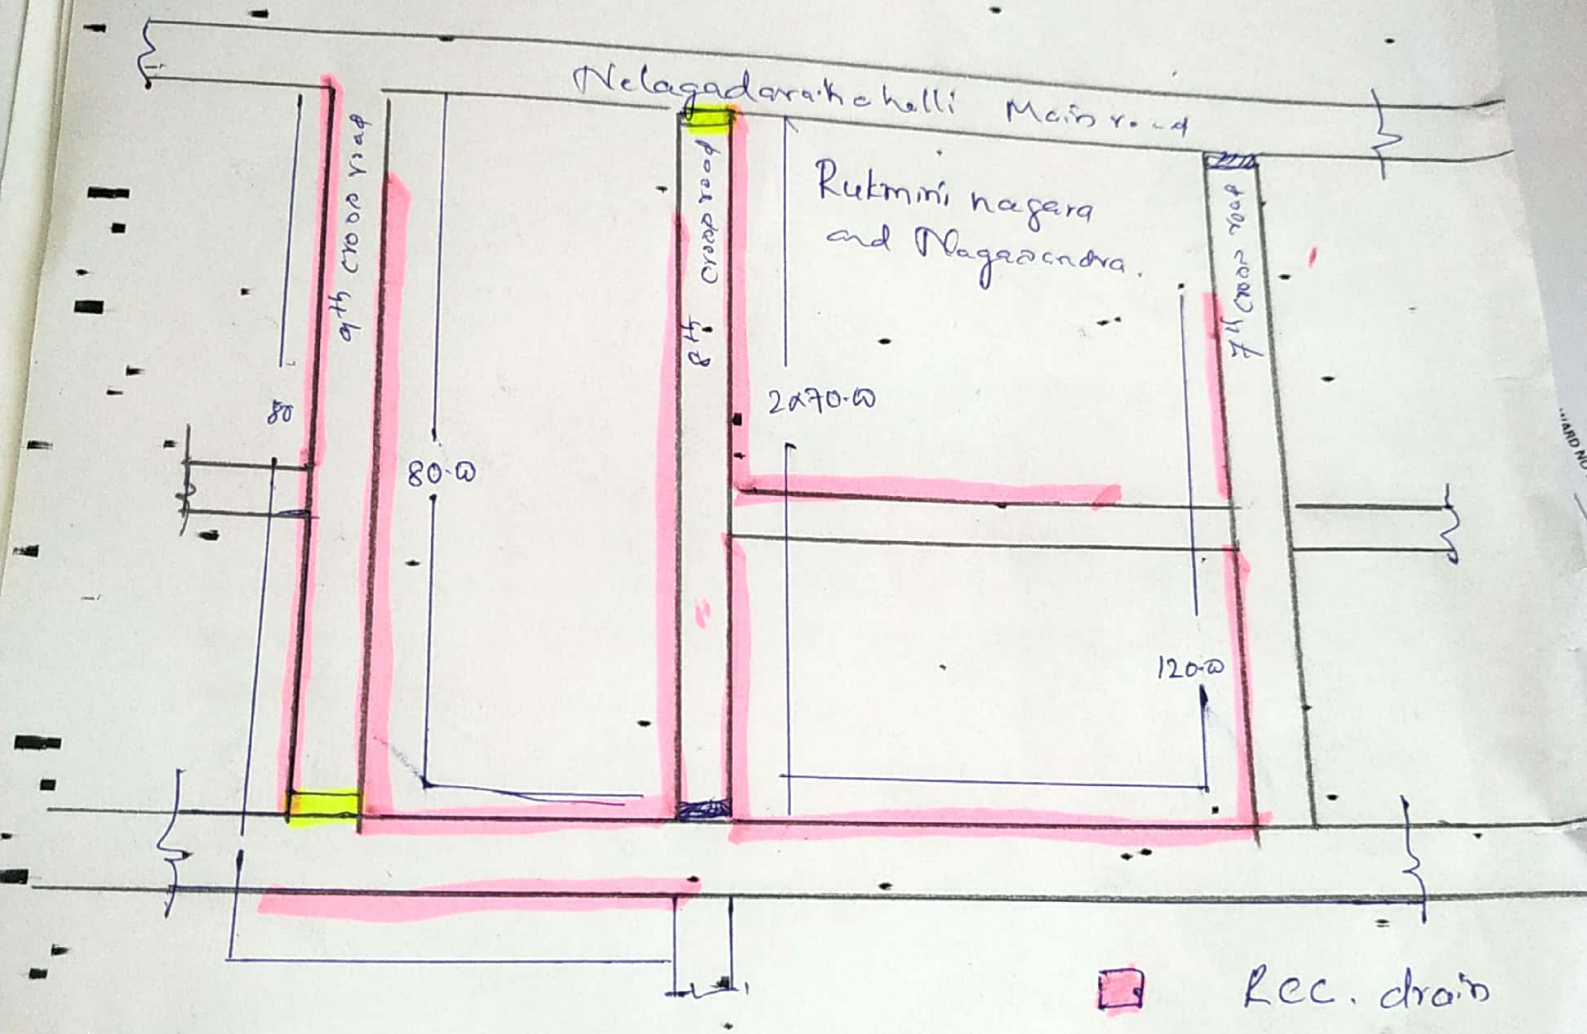

Asst.Engineer
Ward No.39

Asst.Executive Engineer,
PIA Sub Division.
BBMP, Bangalore.

Scanned by CamScanner